
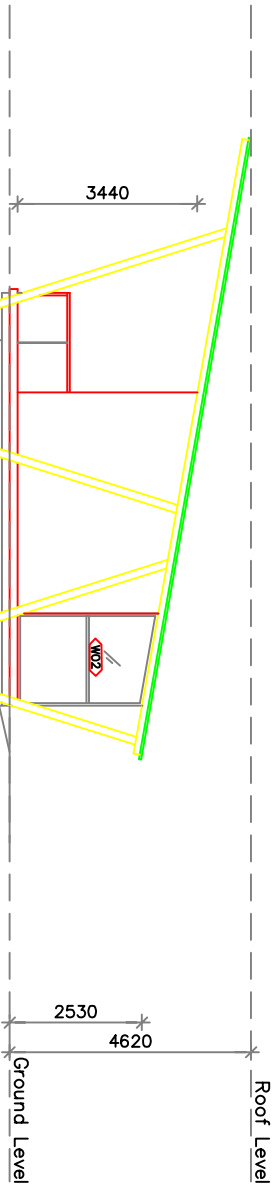
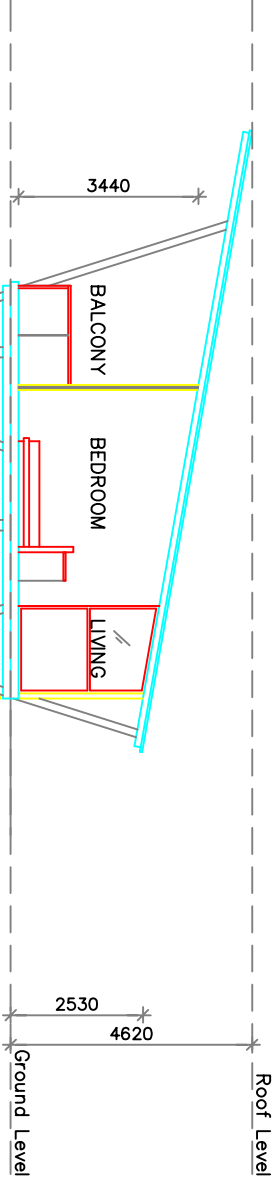
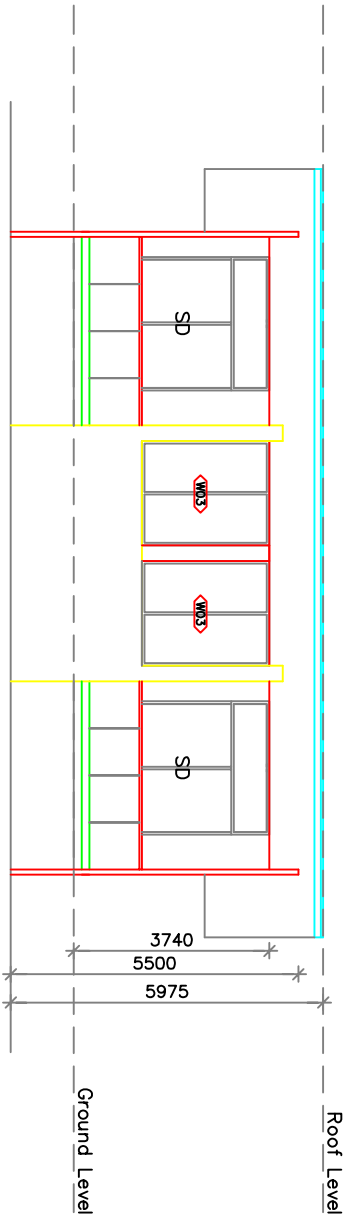


SITE AREA DETAILS	
TOTAL SITE AREA	= 169.29 SQM
PROPOSED BUILT UP AREA	92.97 SQM
PLOT COVERAGE	= 54.9%
F.A.R = $\frac{92.97}{169.29}$	= 0.549

SCHEDULE OF OPENINGS				
WINDOWS / GLAZING SCHEDULE				
Window type	Width	Height	Sill level	Intel level
W 01	1.6	2.1	0.30	2.10
W 02	1.6	2.1	0.30	2.10
W 03	2.0	1.1	1.00	2.10
DOORS SCHEDULE				
Door Type	Width	Height	Sill level	Intel level
D1	0.90	2.10	--	2.10
D2	0.80	2.10	--	2.10
SD	2.4	2.10	--	2.10

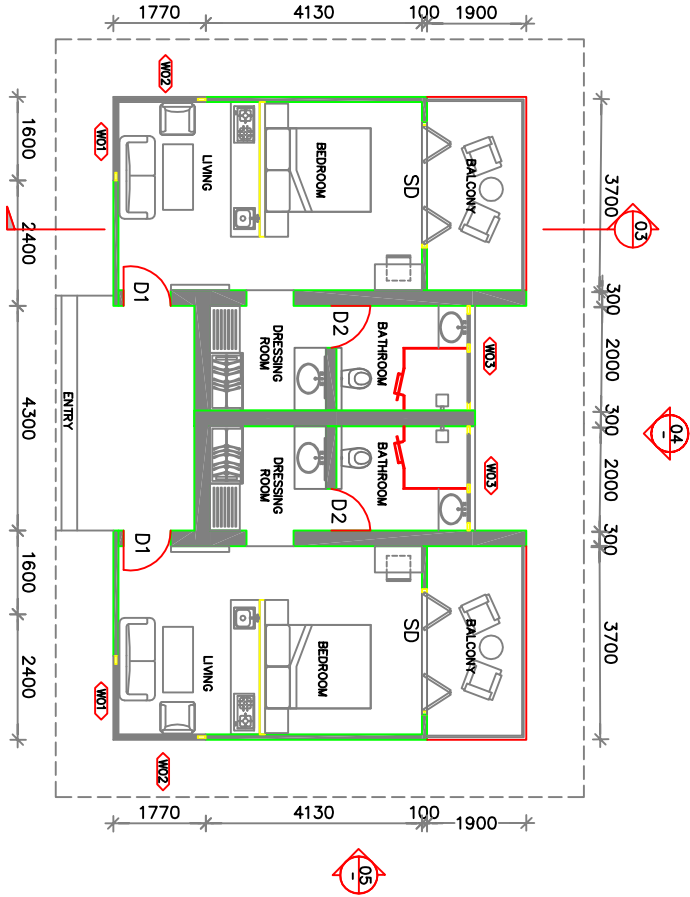

LOCATION PLAN

NOTES

ALL DIMENSIONS ARE IN MM UNLESS OTHERWISE SPECIFIED

APPROVED BY: OWNER

DESIGNER: ARCHITECT

LOCAL BODY: LOCAL BODY

SHEET NUMBER: 82

VILLAGE: Nagalur Post, Arniyur Village

PANCHAYAT: PANCHAYAT

TALK: YERGAUD

DISTRICT: SALEM

STATE: TAMIL NADU

CLIENT: MIR YERGAUD

OWNER SIGNATURE: OWNER SIGNATURE

ARCHITECT SIGNATURE: ARCHITECT SIGNATURE

PROJECT TITLE: VILLA FOR MR. REALTORS

DATE: 20/07/2024

SCALE: 1:100

PROJECT NO: 100

SANCTION DRAWING

ARCHITECTS: ARCHITECTS